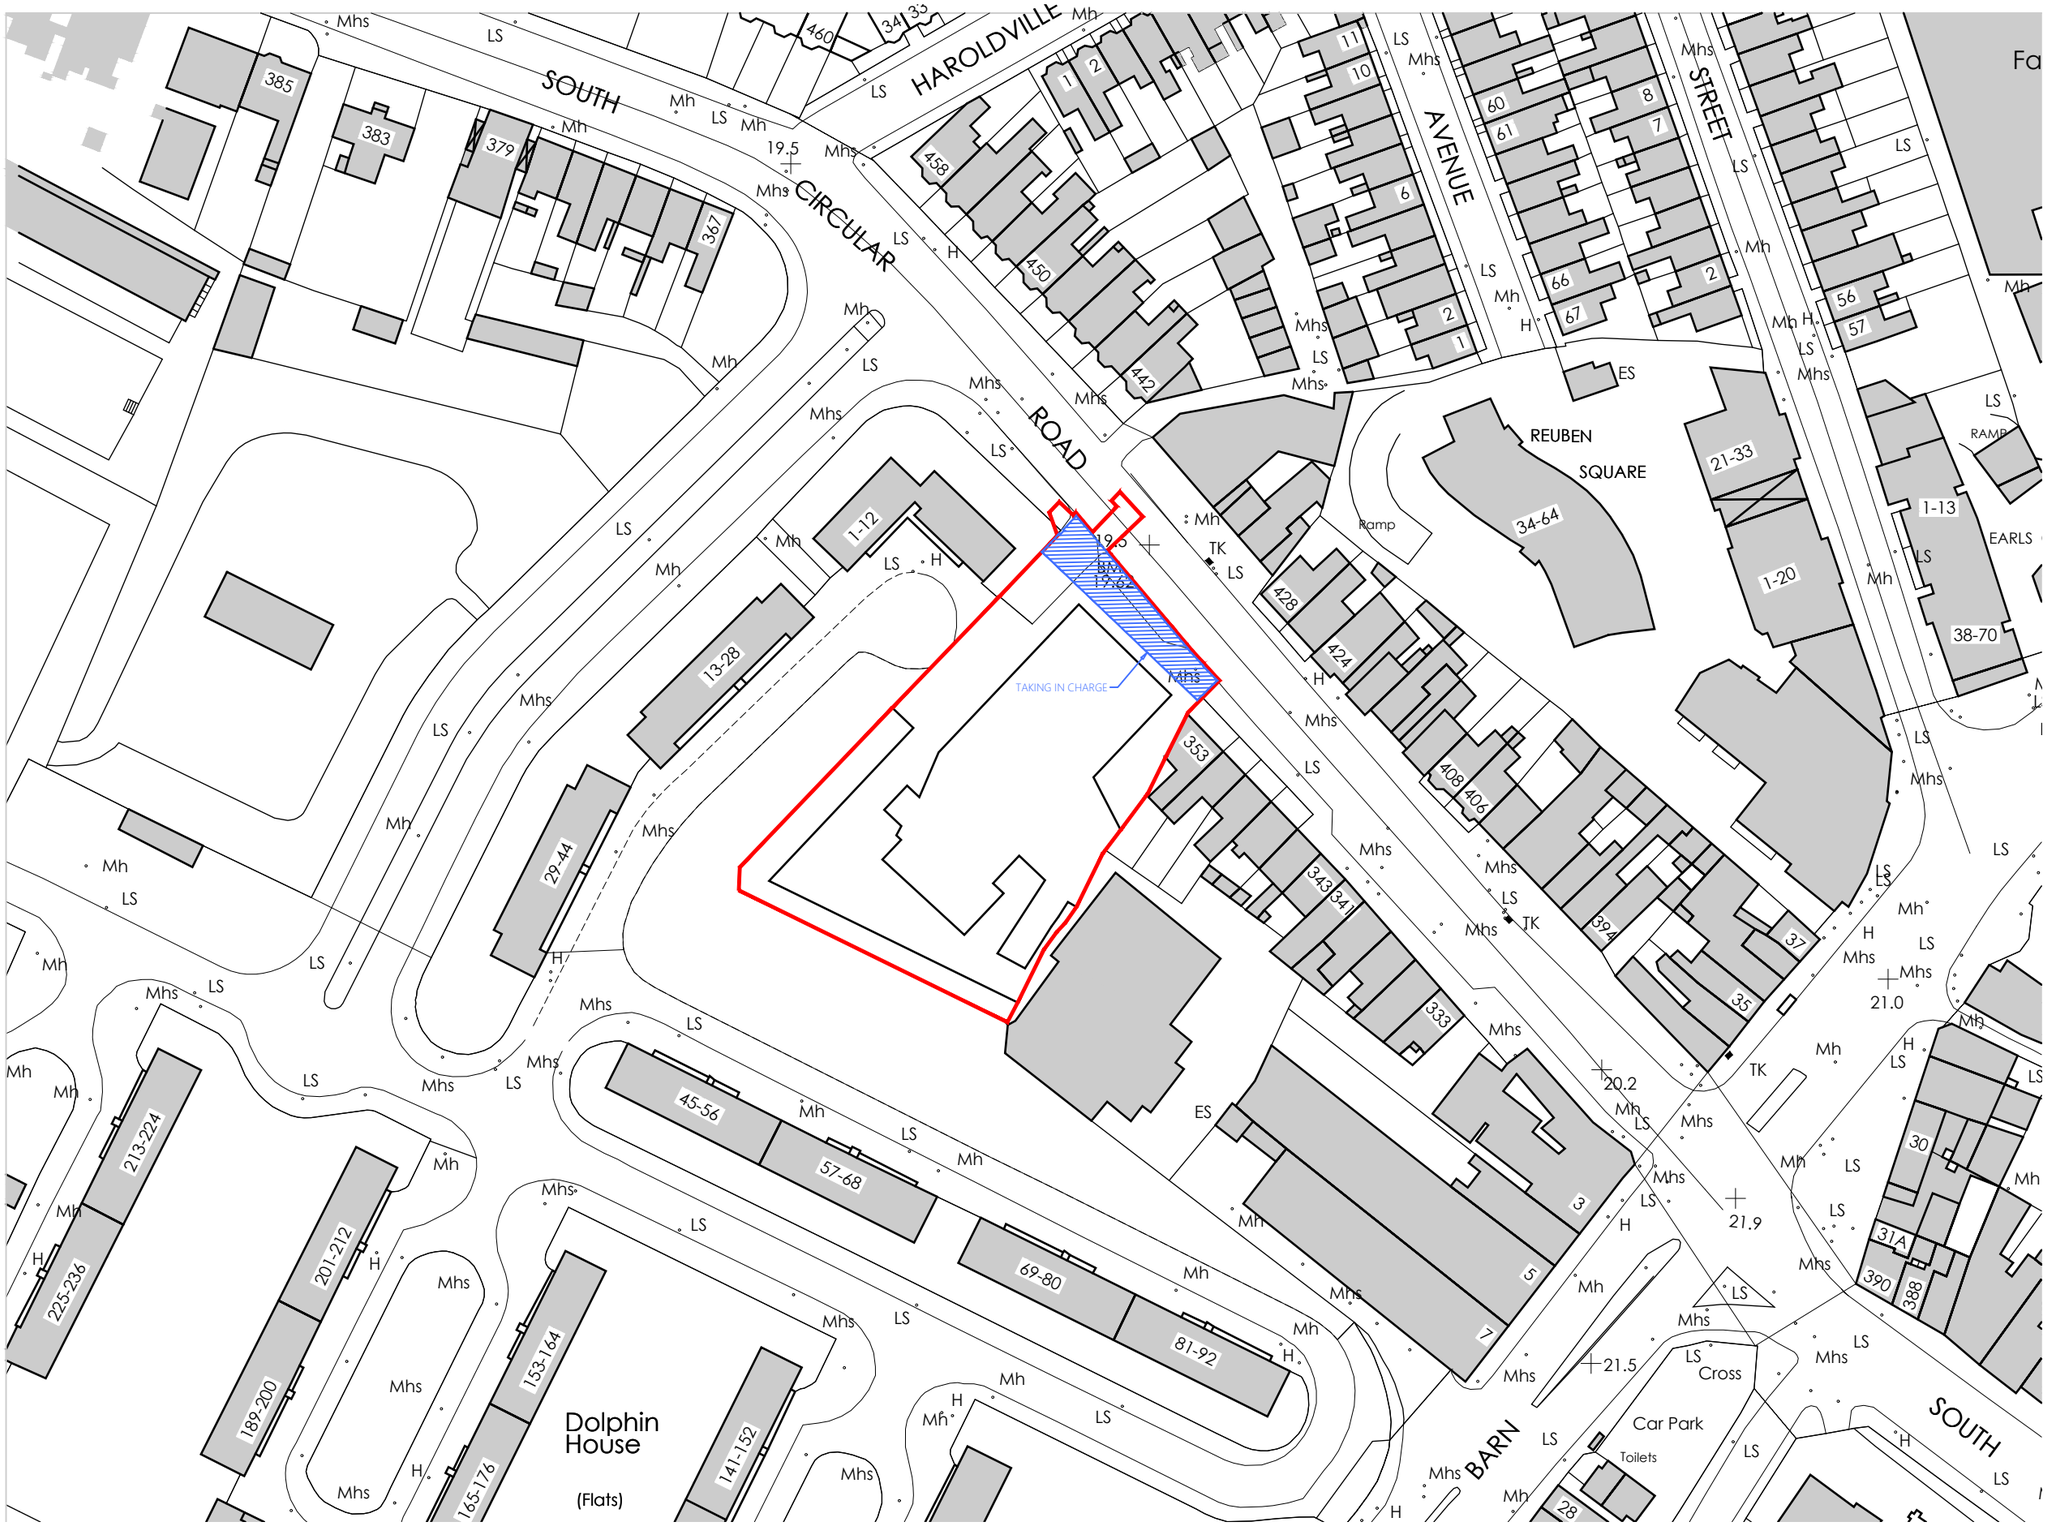

Output Format:
==========
DWG_35_LEVEL

Output File:
==========
V_00_25321580_00000001.DWG

Map Series:
==========
1:1000

3263-17
REVISION DATE = 30-Mar-2016
SURVEY DATE = 31-Dec-1968
LEVELLED DATE = 31-Dec-1993

3263-18
REVISION DATE = 30-Mar-2016
SURVEY DATE = 31-Dec-1973
LEVELLED DATE = 31-Dec-1993

Clip Extent:
==========
LLX,LLY = 713524,732779
LRX,LRY = 713856,732779
ULX,ULY = 713524,733025
URX,URY = 713856,733025

Projection:
==========
ITM

ITM Centre Point Co-ordinate:
==========
X,Y = 713690,732902

Extraction Date:
==========
12-Mar-2018

Copyright:
==========
© Suirbhéireacht Ordanáis Éireann, 2018
© Ordnance Survey Ireland, 2018

Copyright:
==========
© Suirbhéireacht Ordanáis Éireann, 2010
© Ordnance Survey Ireland, 2010

Arna thiomsú agus arna fhoilsiú ag Suirbhéireacht Ordanáis Éireann, Páirc an Fhionnuisce, Baile Átha Cliath 8, Éire.
Compiled and published by Ordnance Survey Ireland, Phoenix Park, Dublin 8, Ireland.

Sáraíonn atáirgeadh neamhúdaraithe cóipcheart Shuirbhéireacht Ordanáis Éireann agus Rialtas na hÉireann.
Unauthorised reproduction infringes Ordnance Survey Ireland and Government of Ireland copyright.

Gach cead ar cosnamh. Ní ceadmhach aon chuid den fhoilseachán seo a chóipeáil, a atáirgeadh nó a tharchur in aon fhoirm ná ar aon bhealach gan cead i scríbhinn roimh ré ó úinéirí an chóipchirt.
All rights reserved. No part of this publication may be copied, reproduced or transmitted in any form or by any means without the prior written permission of the copyright owners.

Ní hionann bóthar, bealach nó cosán a bheith ar an léarscáil seo agus fianaise ar chead slí.
The representation on this map of a road, track or footpath is not evidence of the existence of a right of way.

Ní thaispeánann léarscail de chuid Ordanáis Shuirbheireacht na hÉireann teorann phointí dleathúil de mhaoin riamh, ná úinéireacht de ghnéithe fhisiciúla.
Ordnance Survey maps never show legal property boundaries, nor do they show ownership of physical features.

SITE OUTLINED IN RED

TAKING IN CHARGE AREA

E	June 2019	ISSUED FOR PLANNING
D	April 2019	ISSUED FOR APPROVAL
C	Jan.2019	ISSUED FOR APPROVAL
B	Nov.2018	ISSUED FOR DISCUSSION
A	Oct.2018	ISSUED FOR INFORMATION

1:1000 A3

TAKING IN CHARGE PLAN

SHiPSEYBARRY place makers

PROJECT :	EDIT TEXT HERE	DRAWING DESCRIPTION:	TAKING IN CHARGE	CLIENT :	MOLAGA CAPITAL LTD
SCALE :	1:1000 @ A3	DATE : JULY 2018	OVERSEEN BY : GB	APPROVED BY : KMC	DRAWING NO. : SB-2017-015-002

28,Richmond Hill , Bellsfield , Cork, Ireland t : + 353 (0)21 23988 55 f : + 353 (0)21 23988 27 e: info@shipseybarry.com www.shipseybarry.com © COPYRIGHT of SHIPSEY BARRY Ltd. This drawing or design may not be reproduced without express written permission of SHIPSEYBARRY Ltd