1 NORTH ELEVATION (FORECOURT)
SCALE 1:100

V1 NORTH ELEVATION (LEFT SIDE)
VIEW

V4 EAST ELEVATION
VIEW

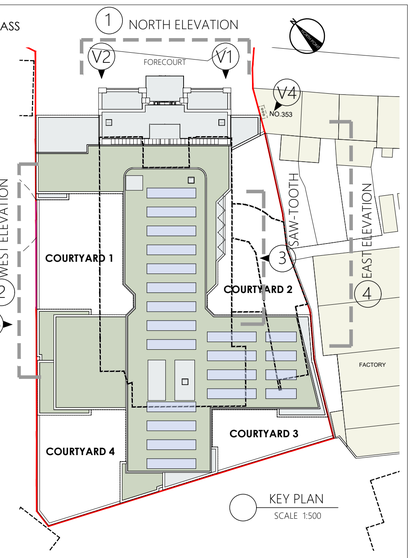

KEY PLAN
SCALE 1:500

V2 NORTH ELEVATION (RIGHT SIDE)
VIEW

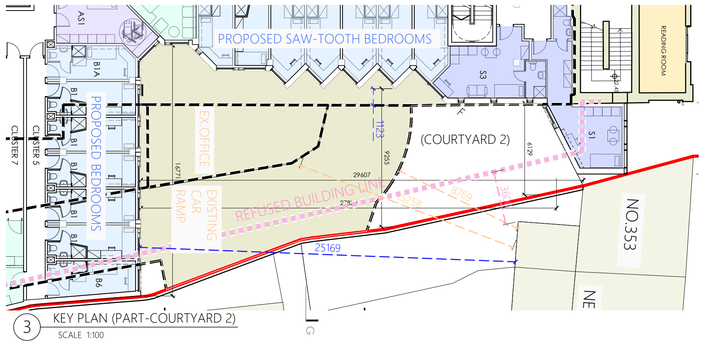

3 KEY PLAN (PART-COURTYARD 2)
SCALE 1:100

Materials Key

1. Brick finish. Specification to be agreed at Pre Commencement Stage with Local Authority
2. Photovoltaic solar panels
3. Aluminum curtain walling or similar approved
4. White render finish or similar approved
5. Beige render finish or similar approved
6. Existing brick finish
7. Painted glass or similar approved
8. Steel profile window & door frames or similar approved
9. Powder coated metal gate/louvers or similar approved
10. Powder coated aluminum panel or similar approved
11. Metal railings or similar approved
12. Aluminum windows with side ventilation louver

F - Frosted / opaque privacy Glass

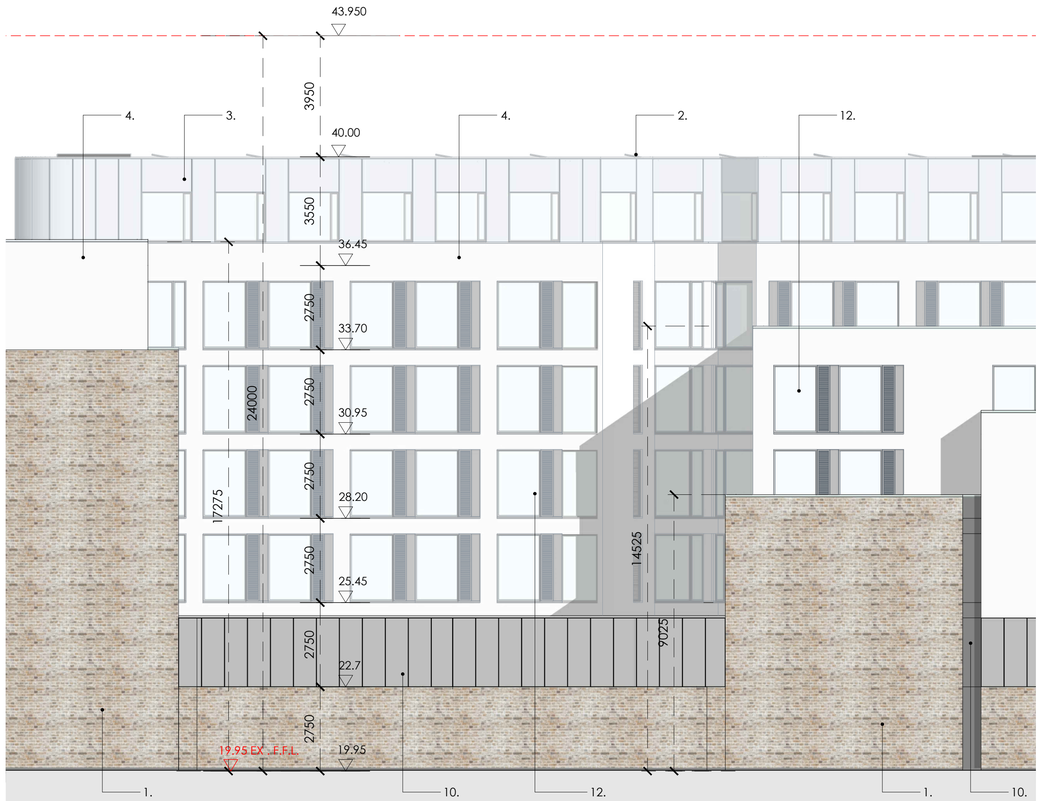

2 WEST ELEVATION (PART-COURTYARD 1)
SCALE 1:100

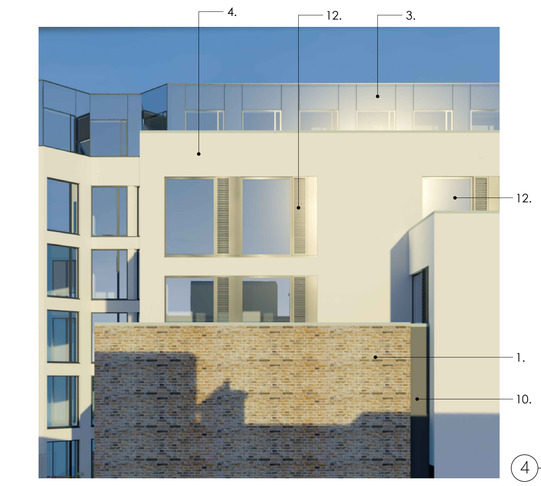

V3 WEST ELEVATION
VIEW

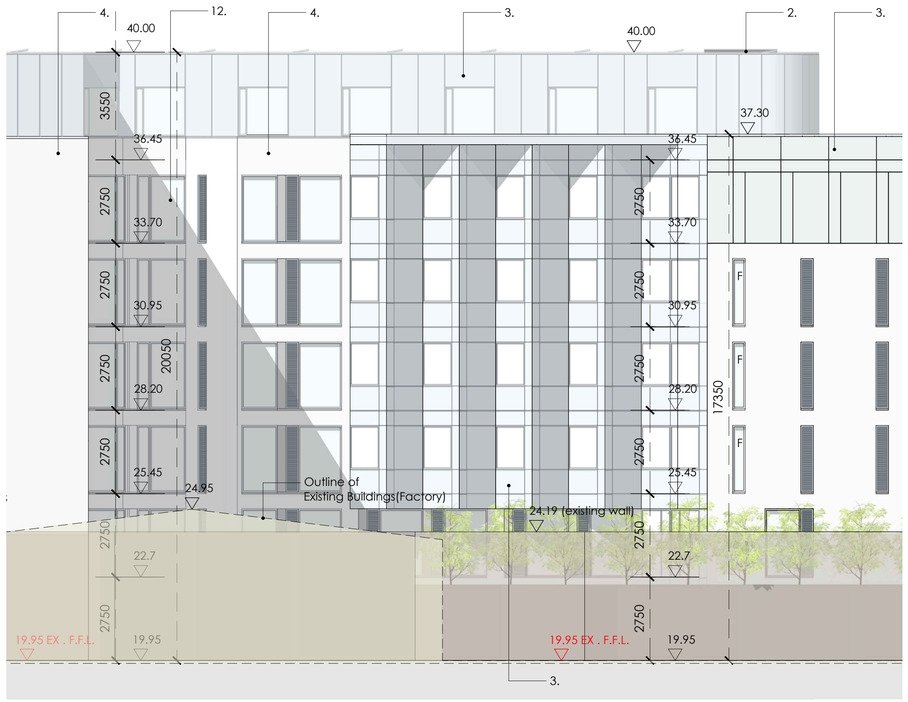

4 EAST ELEVATION (COURTYARD 2)
SCALE 1:100

1:100 A1

ELEVATION DETAILS

SHiPSEYBARRY place makers

PROJECT : RIALTO STUDENT ACCOMODATION		DRAWING DESCRIPTION : GENERAL ARRANGEMENT DRAWINGS	CLIENT : MOLAGA CAPITAL LTD
SCALE : 1:100 @ A1	DATE : JULY 2018	OVERSEEN BY : GB / APPROVED BY : KMC	DRAWING NO. : SB-2017-015-402

E June 2019 ISSUED FOR PLANNING
D April 2019 ISSUED FOR APPROVAL
C Jan 2019 ISSUED FOR APPROVAL
B Nov 2018 ISSUED FOR PRICE COSTING
A Oct 2018 ISSUED FOR INFORMATION

28,Richmond Hill , Bellfield , Cork, Ireland t : + 353 (0)21 23988 55 f : + 353 (0)21 23988 27 e info@shipseybarry.com www.shipseybarry.com
© COPYRIGHT of SHIPSEYBARRY Ltd. This drawing or design may not be reproduced without express written permission of SHIPSEYBARRY Ltd